FilmL.A., Inc.
6255 W Sunset Blvd, 12th Floor
Hollywood, CA 90028
t: (213)977-8600 - f: (213)977-8601
www.filmla.com

Summary Information

Permit No: F00165670-B **Type of Permit:** FILMING **Release Date:** 11/03/2020

Production Company	PACIFIC 2.1 ENTERTAINMENT GROUP INC
Insured Company Name	PACIFIC 2.1 ENTERTAINMENT GROUP INC
Contact Phone No. 1	818-255-7351
Contact Phone No. 2	818-255-7357
Fax	818-288-7383
Address	11949 SHERMAN RD. NORTH HOLLYWOOD, California 91605
Production Title	MAYANS MC -BLOCK 1
Type of Production	TV Drama

Producer	TBD TBD
Director	TBD TBD
1st AD	TBD TBD
Production Manager	TBD TBD
FilmL.A. Coordinator	Cody Penwell
Location Manager	Rick Surad
Primary Phone	Mobile - 805-377-0248
Secondary Phone	
Location Assistant	Leslie Glennon
Primary Phone	Mobile - 661-904-5464
Secondary Phone	

Fees

Posting 300	$69.00
Posting 600	$138.00
Posting 900	$207.00
Posting Max	$552.00
LA CITY LANE AND STREET CLOSURE FEE	$936.00
LA CITY DEPT OF REC AND PARKS PARK MONITOR FEE	$304.00
FILMLA NON-REFUNDABLE FILM PERMIT RIDER FEE	$111.00
LA CITY FIRE SAFETY OFFICER	$1,744.00
LAUSD STANDARD DEPOSIT	$500.00
LA CITY DEPT OF REC AND PARKS BASECAMP ONLY USE FEE	$450.00
LAUSD PARKING BASECAMP CATERING USE FEE	$1,000.00
LAUSD PARKING ELEMENTARY SCHOOL FULL DAY	$1,365.00
LA CITY DEPT OF REC AND PARKS MONITOR REPORTING FEE	$76.00

Total Permit Fee $7,452.00

Number of Locations 3

NOT A PERMIT

FilmL.A., Inc.
6255 W Sunset Blvd, 12th Floor
Hollywood, CA 90028
t: (213)977-8600 - f: (213)977-8601
www.filmla.com

Summary Information — Location

Permit Number F00165670-B
Production Company PACIFIC 2.1 ENTERTAINMENT GROU...
Insured Company PACIFIC 2.1 ENTERTAINMENT GROU...
Production Title MAYANS MC -BLOCK 1

Location Manager Rick Surad
Primary Phone Mobile - 805-377-0248
Secondary Phone

Location Address 1000 East Cesar E Chavez Avenue, Los Angeles, CA, 90033
Location Type Factory
Prep Dates 11/4/2020 - 11/4/2020 06:00 - 11:00 1 day
Film Dates 11/4/2020 - 11/4/2020 11:00 - 20:00 1 day
Strike Dates 11/4/2020 - 11/4/2020 20:00 - 22:00
Open or Closed to the Public Closed

Generic Conditions
*** MUST COMPLY WITH ATTACHED REOPENING PROTOCOL FOR MUSIC, TELEVISION AND FILM PRODUCTION: APPENDIX J EFFECTIVE AS OF FRIDAY, JUNE 12, 2020.***
THE CONSUMPTION OF ALCOHOLIC BEVERAGES AND THE USE OF DRUGS, INCLUDING MARIJUANA, ON LOCATION BY ANY CAST, CREW, OR INVITED GUESTS IS STRICTLY PROHIBITED.
*Certain service and personnel fees required by jurisdictional agencies are not collected by FilmL.A. Any such fees must be paid directly to the appropriate agency, and a separate invoice will be provided to the permittee.
*LA CITY AND/OR LA COUNTY FIRE CHECKLIST ATTACHED TO FINAL PERMIT. THE PERMITTEE IS RESPONSIBLE FOR COMPLETING CHECKLIST PRIOR TO FILMING ACTIVITY AT THIS LOCATION. NON COMPLIANCE MAY RESULT IN ASSIGNMENT OF A FIRE OFFICER.
All closures impacting sidewalks must be implemented per WATCH manual, CA MUTCD TA-28 & TA-29
Equipment staging and vehicles may park on one side of the street only.
Must Maintain 5' Clearance on Sidewalks/Walkways
Must maintain local/emergency access
No cast or crew parking on area streets
No interference with merchant activity.
Notify LAPD Hollenbeck Division (323) 342-4100 and comm. (213) 978-6552 1/2 hour prior to any gunfire, brandishing weapons, special effects or simulated emergency or criminal activity.
Number of uniformed officers listed on the permit is a minimum requirement. Permittee remains responsible for deploying a sufficient number of uniformed officers to provide traffic and crowd control to ensure the safety of the film crew and the public.
Traffic control must be done in accordance w/MUTCD
Traffic Officers Required

Please see attached document 165670_ES_MISSION_CESAR CHAVEZ_SOUTH 900'_ Layout1 (1).pdf

Equipment on Location

Type	Quantity
5 or 10 ton trucks	3
Cast/Crew vehicles	80
Condors	2
Cube Trucks	3
Generator	1
Picture vehicles	30
Trailers	3
Vans	3

Personnel on Location

Type	Quantity
Cast	10
Crew	80
Extras	25
Off-Duty/Retired LAPD Officer(s)	4
Spot Check	1

NOT A PERMIT

FilmL.A., Inc.
6255 W Sunset Blvd, 12th Floor
Hollywood, CA 90028
t: (213)977-8600 - f: (213)977-8601
www.filmla.com

Summary Information

Location

Permit Number F00165670-B
Production Company PACIFIC 2.1 ENTERTAINMENT GROU...
Insured Company PACIFIC 2.1 ENTERTAINMENT GROU...
Production Title MAYANS MC -BLOCK 1

Location Manager Rick Surad
Primary Phone Mobile - 805-377-0248
Secondary Phone

Filming Activities Atmospheric smoke effects (water based); Brandishing weapons; Drive by; Drive ups & away; Driving shots; Equipment on property; Exterior Dialogue; Exterior establishing shots; Intermittent pedestrian control; Intermittent traffic control - 2 minutes standard; Precision driving (within or below posted speed limit only); Talent in police uniforms; Simulated Raid Scene; Equipment to include: Grip Trix with Camera Mount;

Jurisdiction **Political:** Los Angeles City - Council District 14 **Police:** Los Angeles Police **Fire:** Los Angeles City Department

Thomas Guide **Page:** 634 **Grid:** J3

Approvals

LOS ANGELES CITY POLICE DEPARTMENT	Gabriel Aleman
FILML.A. CLOSURES	Yulizza Ramirez
LOS ANGELES CITY DEPARTMENT OF PUBLIC WORKS	LaMeisha Candler
FILML.A. SCHOOLS	Janae Peaters

Coordinator Note Covid Compliance:
Sarah Quale
Phone: 425-941-4105
&
Jen Bowley
Phone: 929-250-9386

Coordinator Note SPOT CHECK APPROVED FOR CREW PARKING AND BASE CAMP: INSP. HUDSON

Coordinator Note SPOT CHECK APPROVED FOR BASE CAMP CATERING: INSP. JUMAANE

Parking

Base Camp
Location Type : Other Location
1819 Barranca St, Los Angeles, CA, 90031

Crew Parking
Location Type : Other Location
YOUNG NAK PRESBYTERIAN CHURCH
150 N Ave 18, Los Angeles, CA, 90031

Parking Notes
Base Camp / Catering:
REF: 69207
ALBION RIVERSIDE PARK
DATE: 11/04/20
TIME: 8:30PM-4AM (1 MONITOR - 1 SHIFTS)

Additional Catering/Staging:
Albion Elementary School, 322 S Ave 18, Los Angeles, CA 90031

Posting "No Parking" signs E/S MISSION RD, E CESAR E CHAVEZ AVE - SOUTH 900'
Approximate Footage 601 - 900 **Log Number** 291296
Date(s) 11/3/2020 to 11/4/2020 **Time(s)** 00:00 to 00:00

Posting "No Parking" signs N/S BARRANCA ST, N AVE 19 - N AVE 18
Approximate Footage 301 - 600 **Log Number** 291299
Date(s) 11/3/2020 to 11/4/2020 **Time(s)** 00:00 to 00:00

Posting "No Parking" signs E/S S AVE 17, ALBION ST - 200' NORTH
Approximate Footage 0 - 300 **Log Number** 291297
Date(s) 11/3/2020 to 11/4/2020 **Time(s)** 00:00 to 00:00

Lane / Full Closure E/S CURB-LANE CLOSURE MISSION RD, E CESAR E CHAVEZ AVE - SOUTH 900'

NOT A PERMIT

FilmL.A., Inc.
6255 W Sunset Blvd, 12th Floor
Hollywood, CA 90028
t: (213)977-8600 - f: (213)977-8601
www.filmla.com

Summary Information

Location

Permit Number F00165670-B
Production Company PACIFIC 2.1 ENTERTAINMENT GROU...
Insured Company PACIFIC 2.1 ENTERTAINMENT GROU...
Production Title MAYANS MC -BLOCK 1

Location Manager Rick Surad
Primary Phone Mobile - 805-377-0248
Secondary Phone

Approximate Footage 0 - 300

Date(s) 11/4/2020 to 11/4/2020 **Time(s)** 07:00 to 22:00

NOT A PERMIT

FilmL.A., Inc.
6255 W Sunset Blvd, 12th Floor
Hollywood, CA 90028
t: (213)977-8600 - f: (213)977-8601
www.filmla.com

Summary Information — Location

Permit Number F00165670-B
Production Company PACIFIC 2.1 ENTERTAINMENT GROU...
Insured Company PACIFIC 2.1 ENTERTAINMENT GROU...
Production Title MAYANS MC -BLOCK 1

Location Manager Rick Surad
Primary Phone Mobile - 805-377-0248
Secondary Phone

Location Address Mozart Street & South Avenue 16, Los Angeles, CA, 90031

Location Type Street

Prep Dates 11/4/2020 - 11/4/2020 06:00 - 13:00 1 day

Film Dates 11/4/2020 - 11/5/2020 13:00 - 04:00 1 day

Strike Dates 11/5/2020 - 11/5/2020 06:00 - 19:00

Open or Closed to the Public Closed

Generic Conditions
*** MUST COMPLY WITH ATTACHED REOPENING PROTOCOL FOR MUSIC, TELEVISION AND FILM PRODUCTION: APPENDIX J EFFECTIVE AS OF FRIDAY, JUNE 12, 2020.***
THE CONSUMPTION OF ALCOHOLIC BEVERAGES AND THE USE OF DRUGS, INCLUDING MARIJUANA, ON LOCATION BY ANY CAST, CREW, OR INVITED GUESTS IS STRICTLY PROHIBITED.
*Certain service and personnel fees required by jurisdictional agencies are not collected by FilmL.A. Any such fees must be paid directly to the appropriate agency, and a separate invoice will be provided to the permittee.
*LA CITY AND/OR LA COUNTY FIRE CHECKLIST ATTACHED TO FINAL PERMIT. THE PERMITTEE IS RESPONSIBLE FOR COMPLETING CHECKLIST PRIOR TO FILMING ACTIVITY AT THIS LOCATION. NON COMPLIANCE MAY RESULT IN ASSIGNMENT OF A FIRE OFFICER.
All closures impacting sidewalks must be implemented per WATCH manual, CA MUTCD TA-28 & TA-29
Community Survey Obtained
Equipment staging and vehicles may park on one side of the street only.
Must Maintain 5' Clearance on Sidewalks/Walkways
Must maintain local/emergency access
No cast or crew parking on area streets
No interference with merchant activity.
Notify LAPD Hollenbeck Division (323) 342-4100 and comm. (213) 978-6552 1/2 hour prior to any gunfire, brandishing weapons, special effects or simulated emergency or criminal activity.
Number of uniformed officers listed on the permit is a minimum requirement. Permittee remains responsible for deploying a sufficient number of uniformed officers to provide traffic and crowd control to ensure the safety of the film crew and the public.
Traffic control must be done in accordance w/MUTCD
Traffic Officers Required

Please see attached documents
165670_FULL_MOZART_AVE 16_AVE 17_FULL_AVE 16_ALBION_MOZART Layout1 (1).pdf
F00165670-Park_Guidelines.pdf
U30362.pdf

Equipment on Location

Type	Quantity
4000 gal water truck	1
5 or 10 ton trucks	3
Cast/Crew vehicles	80
Condors	3
Cube Trucks	3
Generator	3
Picture	30

Personnel on Location

Type	Quantity
Cast	10
Crew	80
Extras	25
LA City UFSO assigned	46765
Off-Duty/Retired LAPD Officer(s)	4

NOT A PERMIT

FilmL.A., Inc.
6255 W Sunset Blvd, 12th Floor
Hollywood, CA 90028
t: (213)977-8600 - f: (213)977-8601
www.filmla.com

Summary Information — Location

Permit Number F00165670-B
Production Company PACIFIC 2.1 ENTERTAINMENT GROU...
Insured Company PACIFIC 2.1 ENTERTAINMENT GROU...
Production Title MAYANS MC -BLOCK 1

Location Manager Rick Surad
Primary Phone Mobile - 805-377-0248
Secondary Phone

vehicles	
Trailers	3
Vans	3

Filming Activities Atmospheric smoke effects (water based); Brandishing weapons; Drive by; Drive ups & away; Driving shots; Equipment on property; Exterior Dialogue; Exterior establishing shots; Intermittent pedestrian control; Intermittent traffic control - 2 minutes standard; Precision driving (within or below posted speed limit only); Talent in police uniforms; Wetdown; Simulated Raid Scene; Equipment to include: Grip Trix with Camera Mount; Simulated Car Jacking ; Exterior 1/4 Load Single Shot gunfire; Squib hits on body and to break glass; GUNFIRE: 11/4-11/5; 1300-0400 (overnight);

Gunfire

Shot Type	Load Type	No. Takes Per Day	No. Times Per Take
Exterior Single Shot	1/4 load	6 - 10	6 - 10

Special Effects: F/X Permit # U30362

Type	No. Times Per Day	No. Takes Per Take
Breaking Glass	2 - 5	2 - 5
Bullet hits on body	2 - 5	2 - 5
Squibs	2 - 5	2 - 5

Description of F/X Scene: SIMULATING SHOOTOUT, DRIVER SIDE GLASS SHOT OUT, ACTOR SQUIBBED, SPARKS ON MULTIPLE THINGS IN BACKGROUND.

- (25) MD1LF
- (25) D80-1/4
- (25) A-5
- (25) Z16
- 3ft FLAME BAR
- (2) 7.5-GALLON PROPANE TANKS
- (1) BURN BARREL

*UFSO REQUIRED FOR FX

Jurisdiction **Political:** Los Angeles City - Council District 01 **Police:** Los Angeles Police **Fire:** Los Angeles City Department

Approvals

FILML.A. CLOSURES	Yulizza Ramirez
LOS ANGELES CITY DEPARTMENT OF PUBLIC WORKS	LaMeisha Candler
LOS ANGELES CITY POLICE DEPARTMENT	Gabriel Aleman
LOS ANGELES CITY DEPARTMENT OF REC & PARKS - FILM OFFICE	Angel Hernandez
LOS ANGELES CITY FIRE DEPARTMENT - FILM UNIT	Vincent Owens

Coordinator Note Covid Compliance:
Sarah Quale
Phone: 425-941-4105
&
Jen Bowley
Phone: 929-250-9386

NO PERMIT

FilmL.A., Inc.
6255 W Sunset Blvd, 12th Floor
Hollywood, CA 90028
t: (213)977-8600 - f: (213)977-8601
www.filmla.com

Summary Information — Location

Location 2 of 3

Permit Number F00165670-B
Production Company PACIFIC 2.1 ENTERTAINMENT GROU...
Insured Company PACIFIC 2.1 ENTERTAINMENT GROU...
Production Title MAYANS MC -BLOCK 1

Location Manager Rick Surad
Primary Phone Mobile - 805-377-0248
Secondary Phone

Coordinator Note UFSO REQUIRED:
11/4-11/5; 1300-0400 (OVERNIGHT)

Coordinator Note REF: 69207
ALBION RIVERSIDE PARK
DATE: 11/04/20
TIME: 8:30PM-4AM (1 MONITOR - 1 SHIFTS)

Coordinator Note RIDER B RELEASES THE REMAINING LOCATIONS

Parking

Base Camp
Location Type : Other Location
1819 Barranca St, Los Angeles, CA, 90031

Crew Parking
Location Type : Other Location
YOUNG NAK PRESBYTERIAN CHURCH
150 N Ave 18, Los Angeles, CA, 90031

Parking Notes
Base Camp / Catering:
REF: 69207
ALBION RIVERSIDE PARK
DATE: 11/04/20
TIME: 8:30PM-4AM (1 MONITOR - 1 SHIFTS)

Additional Catering/Staging:
Albion Elementary School, 322 S Ave 18, Los Angeles, CA 90031

Posting "No Parking" signs B/S AVE 16, ALBION ST - MOZART ST
B/S MOZART ST, AVE 16 - AVE 17
B/S ALBION ST, S AVE 18 - N MAIN ST
W/S AVE 17, MOZART ST - NORTH 100'
E/S AVE 17, MOZART ST - NORTH 150'

Approximate Footage more than 1800 **Log Number** 291300

Date(s) 11/4/2020 to 11/5/2020 **Time(s)** 00:00 to 00:00

Lane / Full Closure FULL CLOSURE AVE 16, ALBION ST - MOZART ST (11/4, 0600 - 11/5, 0400)
FULL CLOSURE MOZART ST, AVE 16 - AVE 17 (11/4, 0600 - 11/5, 0400)

Approximate Footage 0 - 300

Date(s) 11/4/2020 to 11/4/2020 **Time(s)** 06:00 to 04:00

NOT A PERMIT

FilmL.A., Inc.
6255 W Sunset Blvd, 12th Floor
Hollywood, CA 90028
t: (213)977-8600 - f: (213)977-8601
www.filmla.com

Summary Information — Location

Permit Number F00165670-B
Production Company PACIFIC 2.1 ENTERTAINMENT GROU...
Insured Company PACIFIC 2.1 ENTERTAINMENT GROU...
Production Title MAYANS MC -BLOCK 1

Location Manager Rick Surad
Primary Phone Mobile - 805-377-0248
Secondary Phone

This location has been CANCELED

Location Address Sierra Hwy, Soledad Canyon Rd - Via Princessa, Los Angeles County, CA 91390

Location Type Street

Film Dates 11/17/2020 - 11/17/2020 04:00 - 22:00 1 day

Open or Closed to the Public Closed

Generic Conditions *** MUST COMPLY WITH ATTACHED REOPENING PROTOCOL FOR MUSIC, TELEVISION AND FILM PRODUCTION: APPENDIX J EFFECTIVE AS OF FRIDAY, JUNE 12, 2020.***
THE CONSUMPTION OF ALCOHOLIC BEVERAGES AND THE USE OF DRUGS, INCLUDING MARIJUANA, ON LOCATION BY ANY CAST, CREW, OR INVITED GUESTS IS STRICTLY PROHIBITED.
*Certain service and personnel fees required by jurisdictional agencies are not collected by FilmL.A. Any such fees must be paid directly to the appropriate agency, and a separate invoice will be provided to the permittee.
*LA CITY AND/OR LA COUNTY FIRE CHECKLIST ATTACHED TO FINAL PERMIT. THE PERMITTEE IS RESPONSIBLE FOR COMPLETING CHECKLIST PRIOR TO FILMING ACTIVITY AT THIS LOCATION. NON COMPLIANCE MAY RESULT IN ASSIGNMENT OF A FIRE OFFICER.
All closures impacting sidewalks must be implemented per WATCH manual, CA MUTCD TA-28 & TA-29
Equipment staging and vehicles may park on one side of the street only.
Must Maintain 5' Clearance on Sidewalks/Walkways
Must maintain local/emergency access
Must post "ROAD WORK AHEAD" signs, which must remain up until all activities on the roadway have been completed.
No cast or crew parking on area streets
No interference with merchant activity.
Number of uniformed officers listed on the permit is a minimum requirement. Permittee remains responsible for deploying a sufficient number of uniformed officers to provide traffic and crowd control to ensure the safety of the film crew and the public.
Traffic control must be done in accordance w/MUTCD
Traffic Officers Required
Uniformed officers shall have a copy of the film permit in their possession and are required to confirm that all traffic control signage devices are in place.

Please see attached document 165670_FULL_SIERRA HWY_VIA PRINCESSA_SOLEDAD CANYON_.pdf

Equipment on Location

Type	Quantity
5 or 10 ton trucks	3
Cast/Crew vehicles	65
Cube Trucks	3
Generator	1
Picture vehicles	10
Trailers	3
Vans	3

Personnel on Location

Type	Quantity
Cast	10
Crew	80
Sheriff/CHP	4

Filming Activities Atmospheric smoke effects (water based); Brandishing weapons; Exterior Dialogue; Precision driving (within or below posted speed limit only); Talent in police uniforms; Simulated Check Point

DRAFT

FilmL.A., Inc.
6255 W Sunset Blvd, 12th Floor
Hollywood, CA 90028
t: (213)977-8600 - f: (213)977-8601
www.filmla.com

Summary Information — Location

Permit Number F00165670-B
Production Company PACIFIC 2.1 ENTERTAINMENT GROU...
Insured Company PACIFIC 2.1 ENTERTAINMENT GROU...
Production Title MAYANS MC -BLOCK 1

Location Manager Rick Surad
Primary Phone Mobile - 805-377-0248
Secondary Phone

Set Dressing; Dog in scene; Simulated Spike Strip laid in road; Talent Smokes ; Picture PD cars in scene;

Coordinator Note Covid Compliance:
Sarah Quale
Phone: 425-941-4105
&
Jen Bowley
Phone: 929-250-9386

Parking

Base Camp
Location Type : To Be Determined

Crew Parking
Location Type : To Be Determined

Lane / Full Closure FULL CLOSURE SIERRA HWY, SOLEDAD CANYON RD - VIA PRINCESSA
Approximate Footage 0 - 300

Date(s) 11/17/2020 to 11/17/2020 **Time(s)** 04:00 to 22:00

NOT A PERMIT

FILM LA COORDINATOR: CODY PENWELL
FILM LA PERMIT # F-165670

CLOSURE INFO:
E/S CURB LANE OF MISSION RD
FROM CESAR CHAVEZ-SOUTH 900'

11/4, 0700-2200

PACIFIC 2.1 ENTERTAINMENT GROUP
"MAYANS"
LOCATIONS CONTACT:
OWEN LEE 323.260.4777(4PPS)

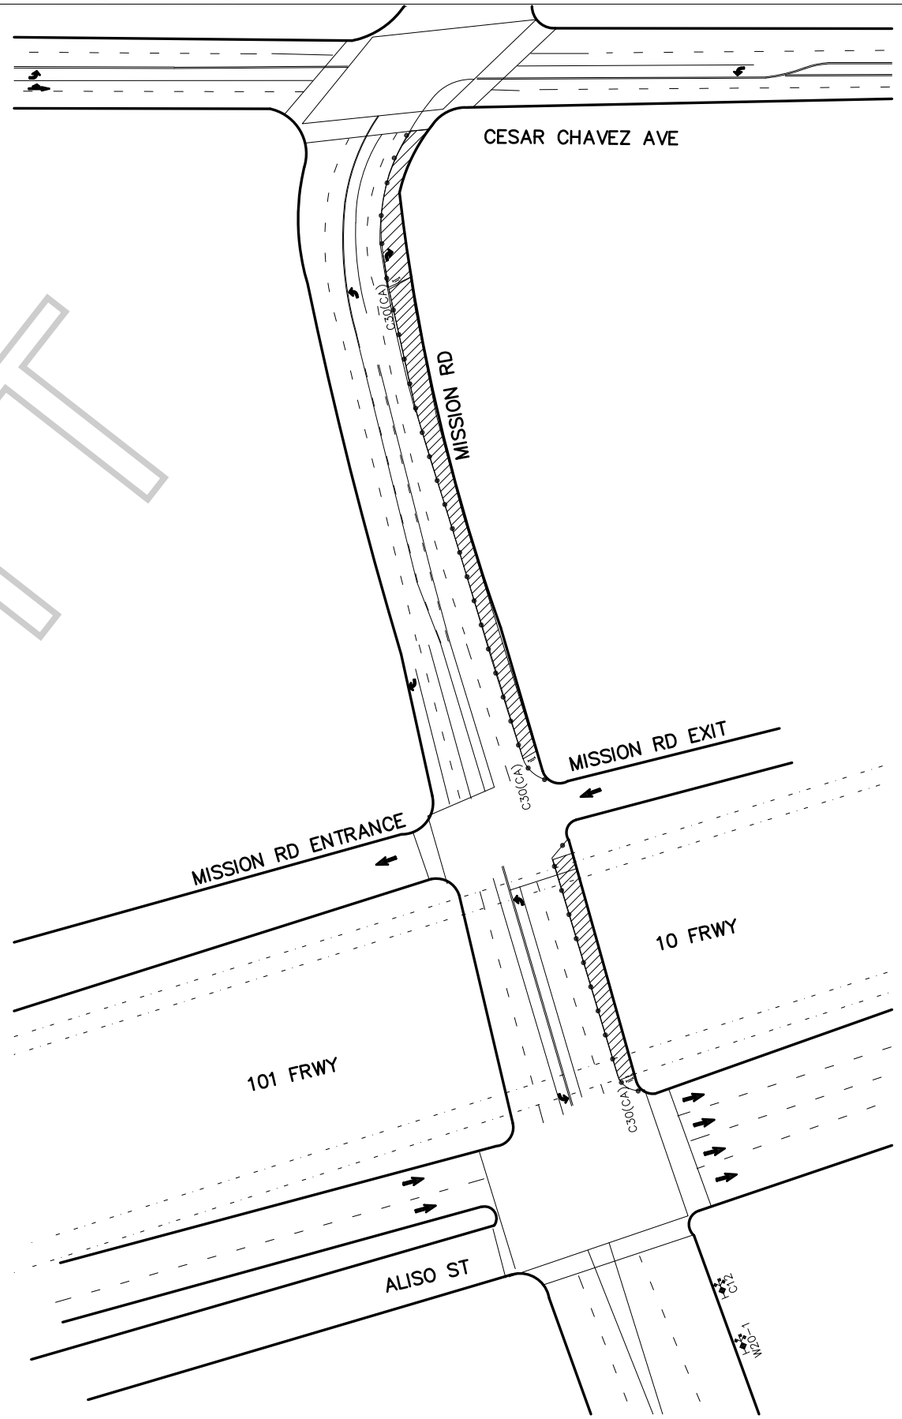

GENERAL NOTES:

1. ALL SIGNING, STRIPING, AND TRAFFIC CONTROL DEVICES SHALL CONFORM TO THE CURRENT STATE OF CALIFORNIA DEPARTMENT OF TRANSPORTATION (CALTRANS) STANDARD PLANS AND STANDARD SPECIFICATIONS, CALIFORNIA M.U.T.C.D., AND ANY ADDENDUMS THERTO, AND AS SHOWN ON THESE PLANS.
2. THERE SHALL BE NO INTERFERENCE WITH TRAFFIC SIGNALS OR CROSSWALKS.
3. CONES SHALL BE 28" MINIMUM HEIGHT AND SHALL HAVE REFLECTORIZED SLEEVES FOR NIGHT WORK.
4. POLICE SHALL DIRECT TRAFFIC AS NECESSARY.

LEGEND:

- ADVANCE WARNING SIGN
- SIGN ON TYPE I BARRICADE
- TRAFFIC CONE 28" (REFLECTIVE)
- FLASHING ARROW SIGN (FAS)
- CLOSURE/WORK AREA

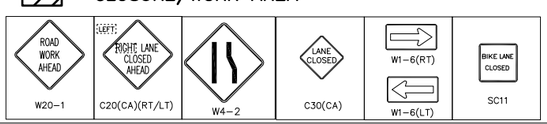

TCP DRAWN BY:
ISMAEL RODRIGUEZ
PACIFIC TRAFFIC CONTROL, INC.
323.981.0600 PH.
LIC # 944488

NOT A PERMIT

FILM LA COORDINATOR: CODY PENWELL
FILM LA PERMIT # F-165670

CLOSURE INFO:
FULL CLOSURE OF AVE 16, ALBION-MOZART
FULL CLOSURE OF MOZART, AVE 16-AVE 17

11/4, 0600-11/5, 0400

PACIFIC 2.1 ENTERTAINMENT GROUP
"MAYANS"
LOCATIONS CONTACT:
OWEN LEE 323.260.4777(4PPS)

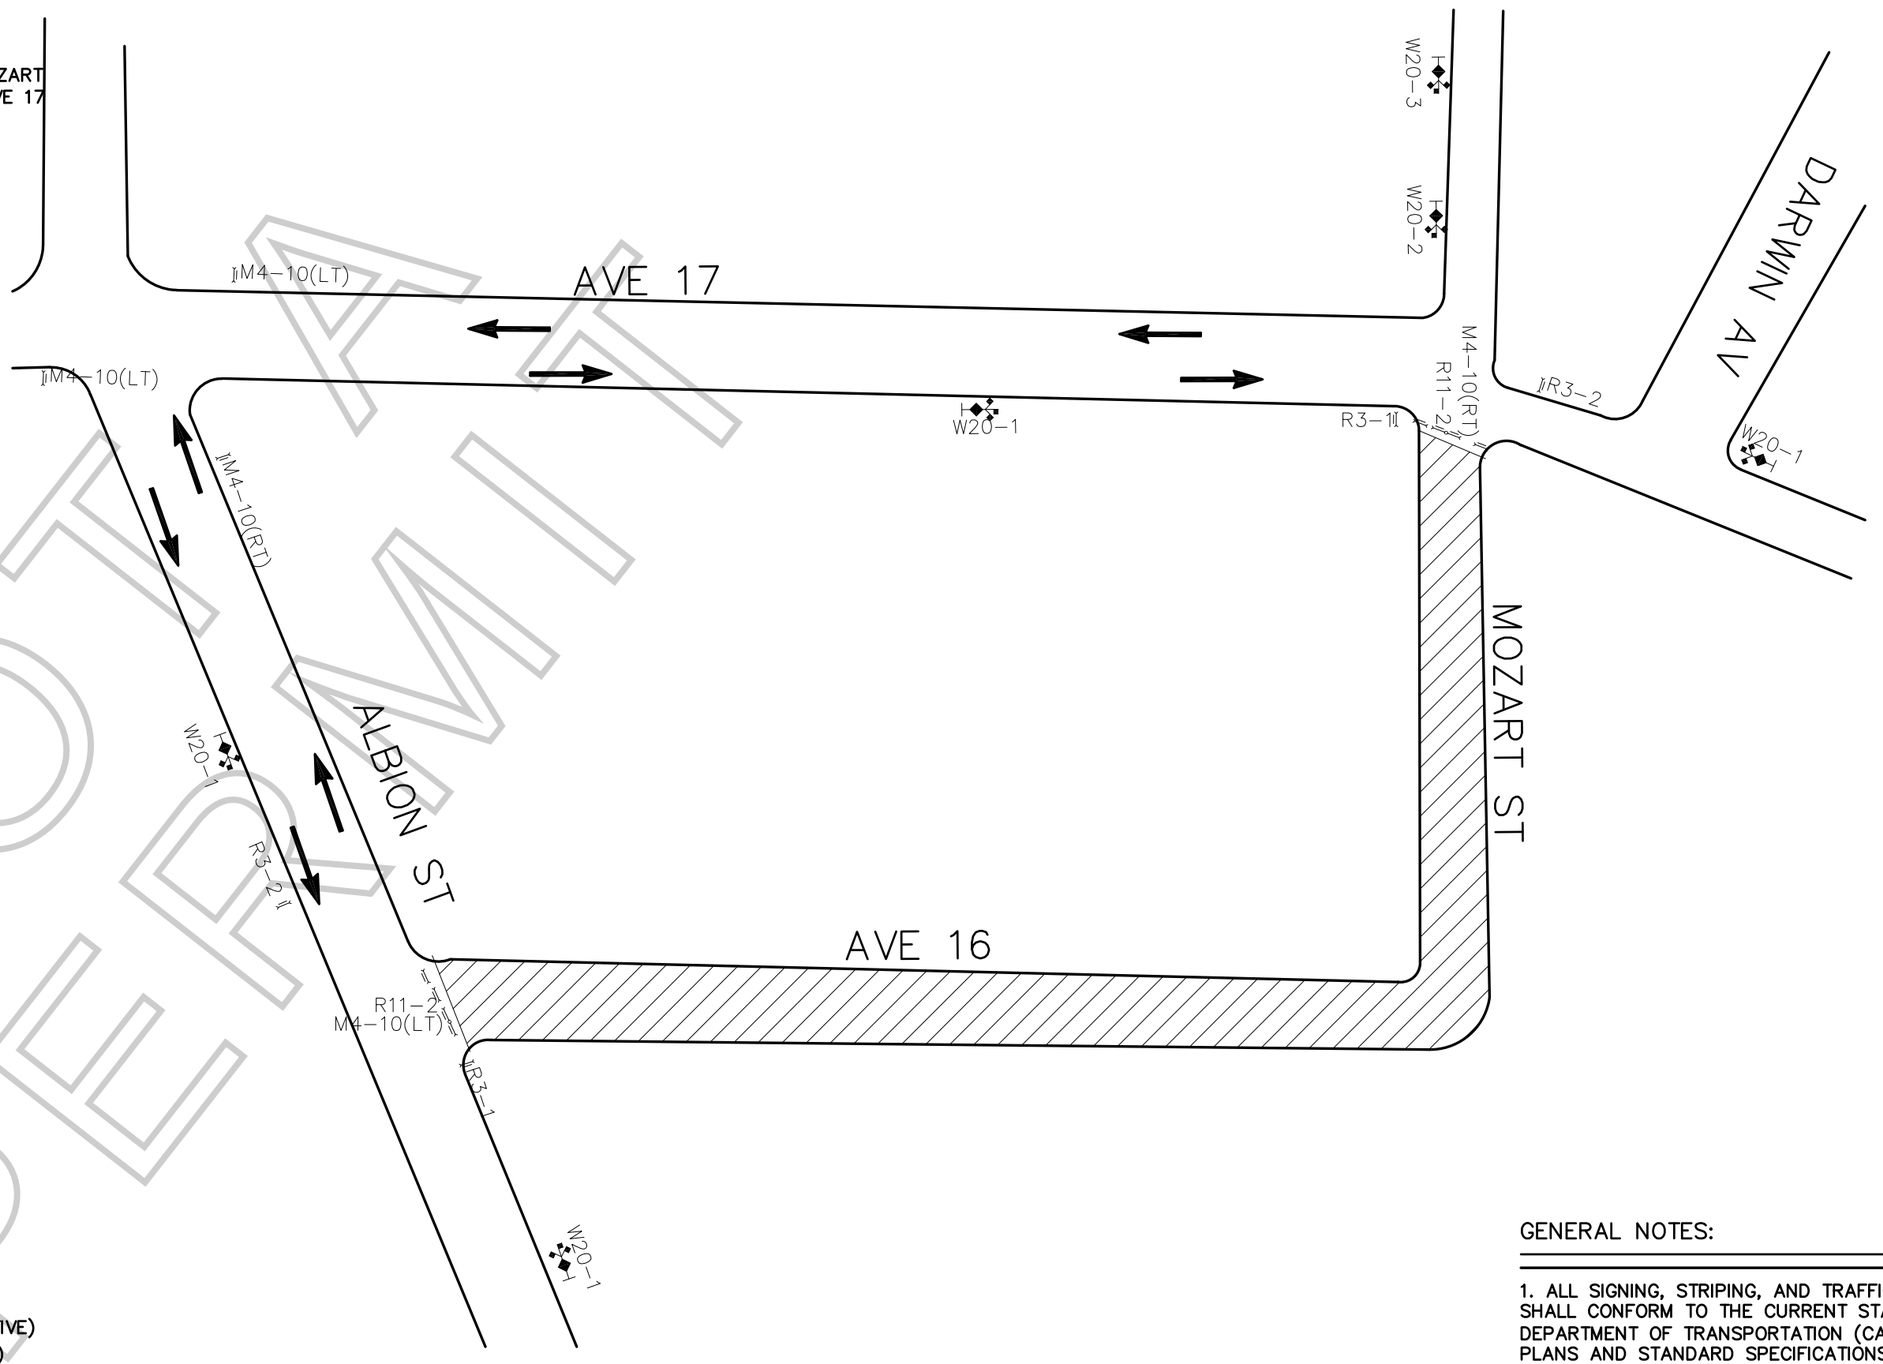

LEGEND:

- ADVANCE WARNING SIGN
- SIGN ON TYPE I BARRICADE
- TRAFFIC CONE 28" (REFLECTIVE)
- FLASHING ARROW SIGN (FAS)
- CLOSURE/WORK AREA

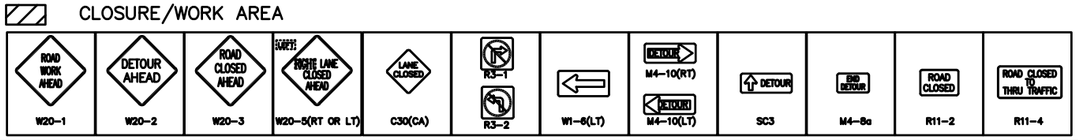

TCP DRAWN BY:
ISMAEL RODRIGUEZ
PACIFIC TRAFFIC CONTROL, INC.
323.981.0600 PH.
LIC # 944488

GENERAL NOTES:

1. ALL SIGNING, STRIPING, AND TRAFFIC CONTROL DEVICES SHALL CONFORM TO THE CURRENT STATE OF CALIFORNIA DEPARTMENT OF TRANSPORTATION (CALTRANS) STANDARD PLANS AND STANDARD SPECIFICATIONS, CALIFORNIA M.U.T.C.D., AND ANY ADDENDUMS THERTO, AND AS SHOWN ON THESE PLANS.
2. THERE SHALL BE NO INTERFERENCE WITH TRAFFIC SIGNALS OR CROSSWALKS.
3. CONES SHALL BE 28" MINIMUM HEIGHT AND SHALL HAVE REFLECTORIZED SLEEVES FOR NIGHT WORK.
4. POLICE SHALL DIRECT TRAFFIC AS NECESSARY.

NOT A PERMIT

PARK FILM OFFICE
City of Los Angeles, Department of Recreation and Parks
4730 Crystal Springs Drive, (Mail Stop 664)
Los Angeles, California 90027
Telephone: (323) 644-6220 Fax: (213) 847-6056

Film Production Guidelines

Welcome to the City of Los Angeles, Department of Recreation and Parks (Department). In our partnership to protect the environmental integrity of our parks the Park Film Office is providing guidelines to ensure a safe and successful film shoot. Please review and provide copies of these guidelines to the appropriate responsible persons. Thank you for the continuous use of our parkland.

ALBION RIVERSIDE PARK

- **Ok to basecamp at Albion Riverside Park on 11/02/20 (see plot map)**
- **OK to use generator (must be on concrete or plywood and not underneath any trees)**
- **Can move into park at 8:30pm**
- **Ok to cater on concrete area (see plot map)**
- **Ok to stage**
- **Ok to have chairs, tables, and 2 20x60 pop up tents**
- **Ok to have condor placement in parking lot must leave an open lane and access through parking lot**
- **Ok to park overflow trucks, crew cars, equipment.**
- **Must follow covid guidelines and stipulations**
- **Ok to use 50% of parking lot only (or monitors discretion)**
- **Must leave available spaces for the public**
- **Must maintain access for park patrons and must leave available spaces for patrons to park.**
- **May not interfere with park activities**
- **All handicap spaces must be left available for park patrons.**
- **The crew must be able to evacuate quickly in the event of an emergency.**
- **Must leave all fire lanes open at all times and do not block any fire hydrants.**
- **Company does not have exclusive use of parks/parking lots.**
- **Must work around park patrons, park activities and park maintenance staff.**
- **No blocking off exits/entrance of driveways.**

NOT A PERMIT

- **Not allowed to have Propane Heaters on-site unless approved by LAFD.**
- **Company must leave all areas clean after use.**
- **Must maintain the 20ft emergency vehicle clearance.**
- **Ok to do 2 minute pedestrian control.**
- **Company does not have exclusive use of parks or Lots.**
- **Use of City utilities (water and electricity) is $75 per use, per day and the company will be invoiced by the Park Film Office.**
- **Pyrotechnics, explosions, stunts and special effects may be considered on a case-by-case basis for exterior use only and requires approval by LAFD and the Park Film Office. Any special effects that may cause damage to the interior/exterior of cave integrity are not permitted.**
- **Vehicles and/or heavy equipment are not allowed on turf areas unless prior approval is given by the Park Film Office.**
- **Production companies must provide their own restroom and trash receptacles. The City dumpsters and trash cans cannot be used so all self-generated trash has to be removed and disposed of off-site.**
- **No simulated sex allowed on Park property.**
- **No nudity allowed on Park property.**
- **Film permits do not provide exclusive use of a park or recreation area.**
- Service roads, parking lot driveway access, handicap or electric vehicle designated parking stalls may not be blocked or restricted. Emergency vehicle access lanes must be maintained in parking lots and park streets at all times.
- A 20 Foot unobstructed lane must be maintained between parked vehicles/trailers in all parking lots and Recreation and Parks roadways for emergency vehicle access.
- Due to underground plastic irrigation lines and trees having shallow root systems, staking and or drilling into turf, rocks, trees or asphalted areas is not permissible unless prior approval is given by the Park Film Office. This approval will be noted in the permitted guidelines.
- Locked park gates can only be accessed by a Park Film Office Monitor. Security of open gates must be provided by the permitted company. Any equipment that is permitted to stay overnight must be guarded by the permitted company's security group.
- Alterations to natural or manmade surroundings or content of the park are not permissible unless documented in these specific guidelines. The permit holder is financially responsible for all remediation should there be any damage or unauthorized alteration to Department property. The remediation and cost of will be determined by the Park Film Office.
- A Park Film Office Monitor(s) may be assigned to the permitted location. Their job is to ensure guidelines are followed, liaison between park patrons, other City employees and a communication link between Permitee and the Park Film Office for any additional needs or authorizations. When the Park Film Office is closed the Park Film Monitor has the authority and responsibility to modify these guidelines within the parameters given to them by their supervisor. The Park Film Monitor has access 24/7 to contact their supervisors if needed. The Permitee will be required to adhere to the instructions, restrictions and requests given by the Park Film Monitor.

NOT A PERMIT

- Smoking: No Smoking unless in designated area
- No smoking on trails.
- Fire extinguisher required for generators on site.
- Smoking is prohibited on all Department properties. An exception has been made for permitted film production companies to smoke in areas that are designated by the Fire Safety Officer or Park Film Monitor. If a Fire Safety Officer or Park Film Monitor is not assigned to the Permitee there will be no smoking with the exception of an actor smoking while performing or as part of the scene.
- A designated smoking area may not be near any patron activity or facility. Large buckets of sand or water must be placed in this area for disposal of tobacco or tobacco related products. The designated smoking area may be revoked or not allowed depending on weather and location conditions. Failure to comply with the smoking restrictions may result in a fine.

F-165670-B

PACIFIC 2.1 ENTERTQAINMENT GROUP INC – MAYANS MC – BLOCK 1 (ALBION RIVERSIDE PARK)

NOT A PERMIT

F-315-U

LOS ANGELES FIRE DEPARTMENT

Permit #F00165670-B

Permit No: 30362

Date Issue 11/2/2020

SPECIAL PERMIT TO USE SPECIAL EFFECTS

State Lic No 1110.06

Name:	ANDERSON, LARZ	Address:	2930 TUNA CYN. RD			Phone:	(310) 429-0157
Company:		City:	LOS ANGELES			Mobile:	
Email:	lafx@verizon.net	State:	CA	Zip:	90405	Fax:	310 455-2559

2nd Operator: 3539.06 JAMES LORIMER

Production Title: MAYANS MC Production Company: PACIFIC2.1 ENTERTAINMENT

Location: 338 AVE. 16

PERMISSION IS HEREBY GRANTED TO SIMULATE:

SIMULATING SHOOTOUT, DRIVER SIDE GLASS SHOT OUT, ACTOR SQUIBBED,SPARKS ON MULTIPLE THINGS IN BACKGROUND

USING THE FOLLOWING SPECIAL EFFECTS MATERIAL:

25 - MD1LF
25 - D80-1/4
25 - A-5
25 - Z16
3' FLAME BAR; (2) 7.5 GALLON PROPANE TANKS; (1) BURN BARREL

UNDER THE FOLLOWING CONDITIONS:

UNDER THE DIRECT SUPERVISION OF ANDERSON, LARZ, 1110.06 AND UFSO REQUIRED, FILMLA PERMIT# 165670-B, GENERAL PRECAUTIONS AGAINST FIRE/INJURY, MULTIPLE FIRE EXT., COPY OF PERMIT SENT TO SPFX OPERATOR ANDERSON AND FILMLA COORDINATOR CODY PENWELL.

ADDITIONAL TERMS AND CONDITIONS

992.6 HSC RESPONSIBILITY. The Company representative shall provide to the authority having jurisdiction the name and license number of the special effects operator who shall have the authority, responsibility and be in charge of handling all Special Effects Material. The company representative shall also allocate sufficient time to the Special Effects Pyrotechnic Operator to prepare for the transportation, parking, storing, securing daily, discharging, disposing of, or otherwise handling of fireworks, pyrotechnic devices, or materials in a sane manner. Upon completion of firing, no unauthorized person shall be permitted access to the firing area until the licensed pyrotechnic operator has determined the area to be safe and secure.

NOTICE: The permittee and production company shall be advised that this permit in no way removes or modifies their responsibility to comply with any other applicable laws or ordinances, including those relating to excessive noise.

57.105.8 THE CHIEF SHALL HAVE THE POWER TO REVOKE OR SUSPEND ANY SPECIAL PERMIT UPON VIOLATION OF THE TERMS AND CONDITIONS IN ACCORDANCE WITH PROVISIONS OF SECTION 57.105.5 OF THE LOS ANGELES MUNICIPAL CODE.

SUBJECT TO FIELD INSPECTION NO DEVIATION WITHOUT WRITTEN PERMISSION

TEMPORARY FROM

11/4/2020 TO

Fire Chief
By: ANDERSON/MOREL
Phone: 213 978-3670

lafd:rev 2/2017

NOT A PERMIT

DETOUR

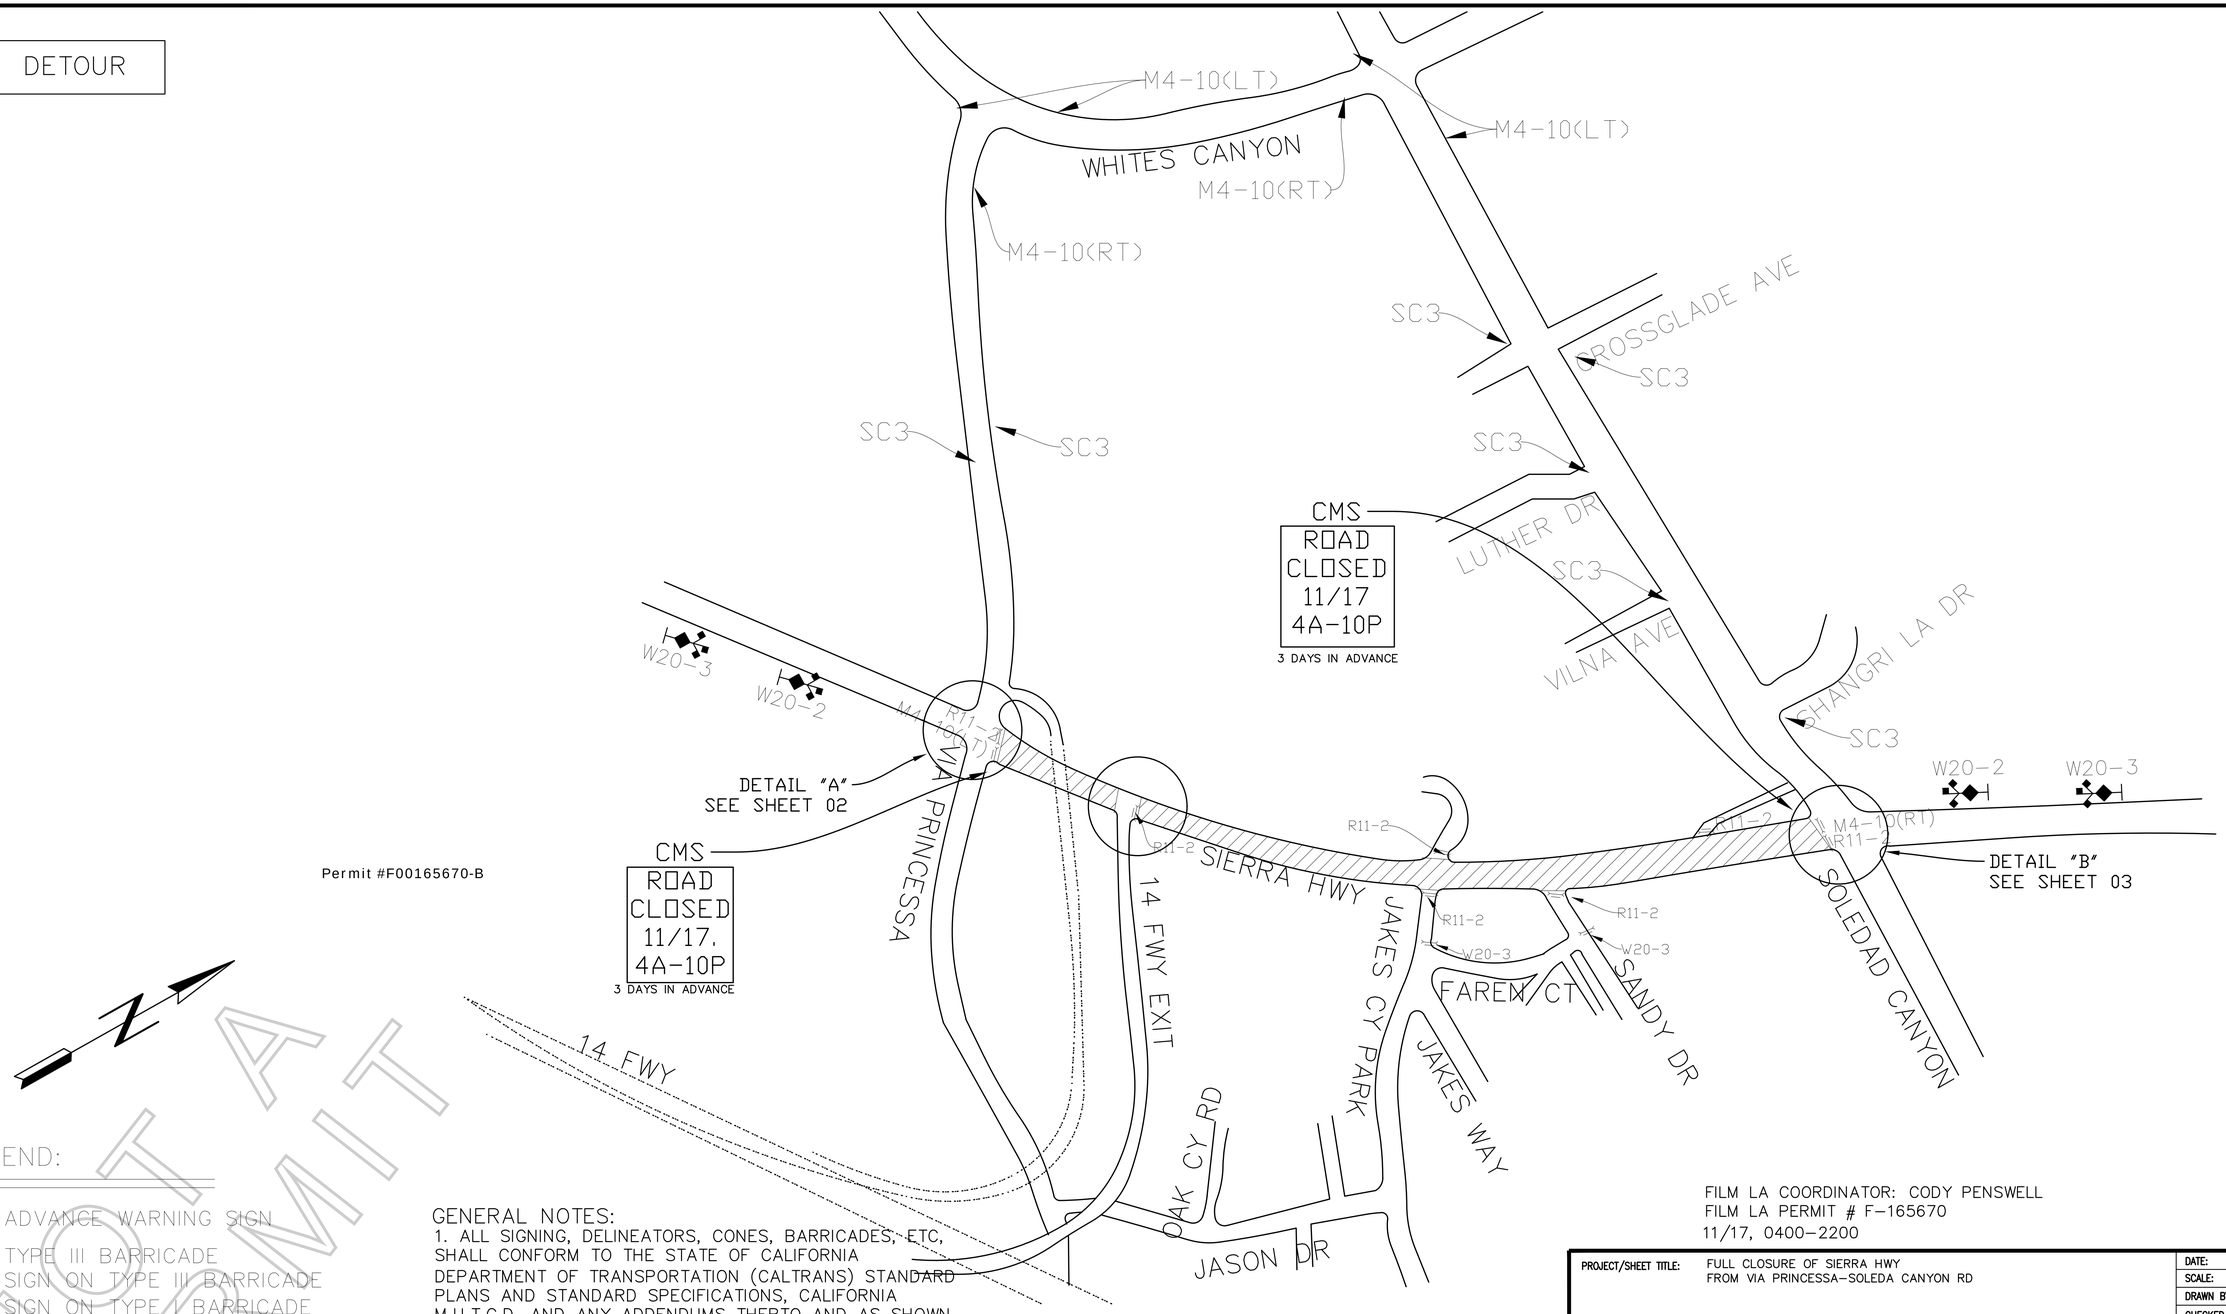

Permit #F00165670-B

LEGEND:

- ADVANCE WARNING SIGN
- TYPE III BARRICADE
- SIGN ON TYPE III BARRICADE
- SIGN ON TYPE I BARRICADE
- 28" TRAFFIC CONE - REFLECTIVE
- FLASHING ARROW SIGN (FAS)
- CLOSURE/WORK AREA

GENERAL NOTES:

1. ALL SIGNING, DELINEATORS, CONES, BARRICADES, ETC, SHALL CONFORM TO THE STATE OF CALIFORNIA DEPARTMENT OF TRANSPORTATION (CALTRANS) STANDARD PLANS AND STANDARD SPECIFICATIONS, CALIFORNIA M.U.T.C.D, AND ANY ADDENDUMS THERTO AND AS SHOWN ON THESE PLANS.
WITH TRAFFIC SIGNALS OR CROSSWALKS.
CONES SHALL BE 28" MINIMUM HEIGHT REFLECTORIZED SLEEVES.

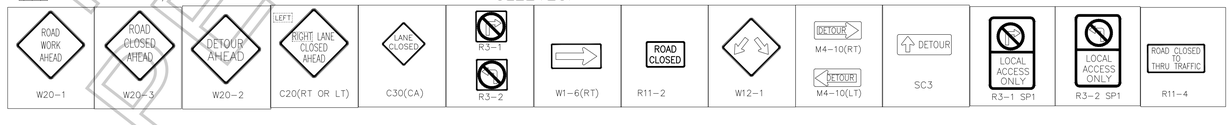

SIGNED 12/17

FILM LA COORDINATOR: CODY PENSWELL
FILM LA PERMIT # F-165670
11/17, 0400-2200

PROJECT/SHEET TITLE:	FULL CLOSURE OF SIERRA HWY FROM VIA PRINCESSA-SOLEDA CANYON RD	DATE:	10/28/2020
		SCALE:	NOT TO SCALE
		DRAWN BY:	IR
		CHECKED BY:	JVJ
COMPANY/CONTACT:	PACIFIC 2.1 ENTERTAIMENT "MAYANS" OWEN LEE 323-260-4777 4PPS	PROJECT NO.:	
		JOB NO.:	
		FILE NO.:	
		SHEET NO.:	01 OF 03

APPROVED BY:

NAME/SIGNATURE TITLE DATE

NAME/SIGNATURE TITLE DATE

NAME/SIGNATURE TITLE DATE

REVISIONS			
NO.:	DATE:	DESCRIPTION:	BY:

NOT A PERMIT

Y:\Plans\Los Angeles\165670_FULL_SIERRA HWY_VIA PRINCESSA_SOLEDAD CANYON_.dwg

DETAIL "A"

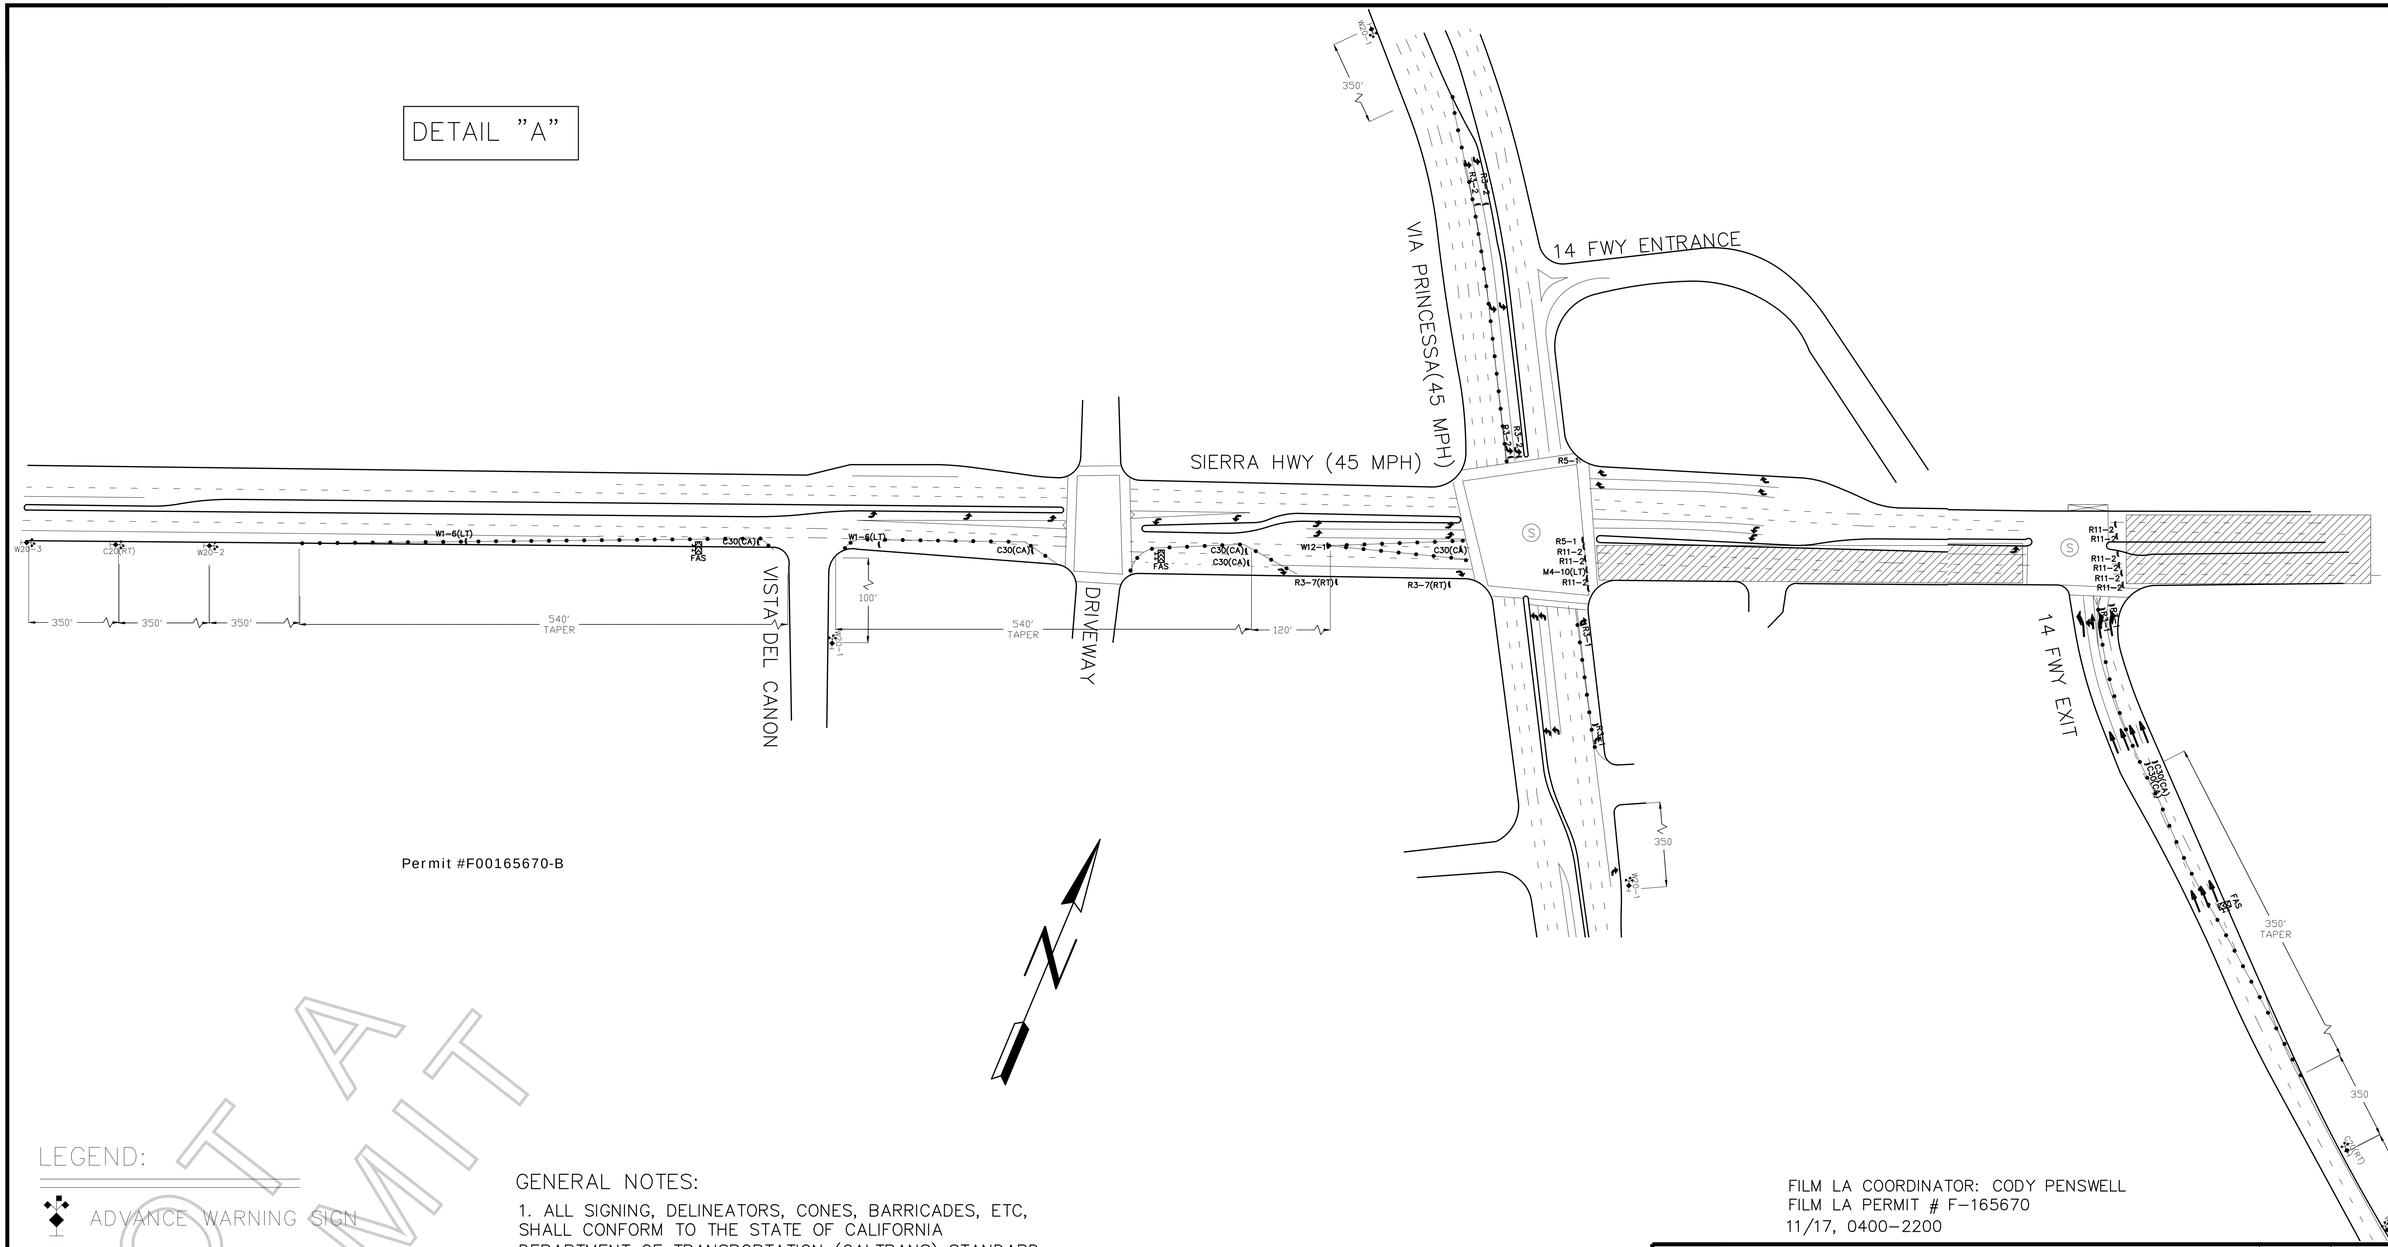

Permit #F00165670-B

NOT A PERMIT

LEGEND:

- ADVANCE WARNING SIGN
- TYPE III BARRICADE
- SIGN ON TYPE III BARRICADE
- SIGN ON TYPE I BARRICADE
- 28" TRAFFIC CONE – REFLECTIVE
- FLASHING ARROW SIGN (FAS)
- CLOSURE / WORK AREA

GENERAL NOTES:

1. ALL SIGNING, DELINEATORS, CONES, BARRICADES, ETC, SHALL CONFORM TO THE STATE OF CALIFORNIA DEPARTMENT OF TRANSPORTATION (CALTRANS) STANDARD PLANS AND STANDARD SPECIFICATIONS, CALIFORNIA M.U.T.C.D, AND ANY ADDENDUMS THERTO AND AS SHOWN ON THESE PLANS.
WITH TRAFFIC SIGNALS OR CROSSWALKS.
CONES SHALL BE 28" MINIMUM HEIGHT REFLECTORIZED SLEEVES.

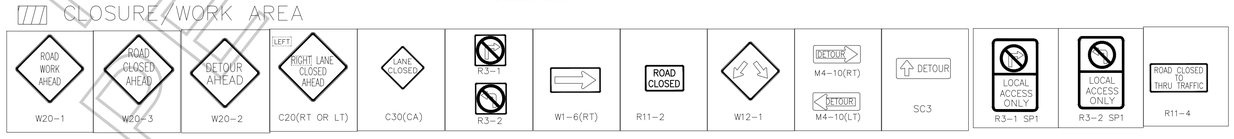

FILM LA COORDINATOR: CODY PENSWELL
FILM LA PERMIT # F-165670
11/17, 0400-2200

SIGNED 12/17

PROJECT/SHEET TITLE:	FULL CLOSURE OF SIERRA HWY FROM VIA PRINCESSA-SOLEDA CANYON RD	DATE:	10/28/2020
		SCALE:	NOT TO SCALE
		DRAWN BY:	IR
		CHECKED BY:	JVJ
COMPANY/CONTACT:	PACIFIC 2.1 ENTERTAIMENT "MAYANS" OWEN LEE 323-260-4777 4PPS	PROJECT NO.:	
		JOB NO.:	
		FILE NO.:	
		SHEET NO.:	02 OF 03

APPROVED BY:

NAME/SIGNATURE TITLE DATE

NAME/SIGNATURE TITLE DATE

NAME/SIGNATURE TITLE DATE

REVISIONS			
NO.:	DATE:	DESCRIPTION:	BY:

Y:\Plans\Los Angeles\165670_FULL_SIERRA HWY_VIA PRINCESSA_SOLEDAD CANYON_.dwg

DETAIL "B"

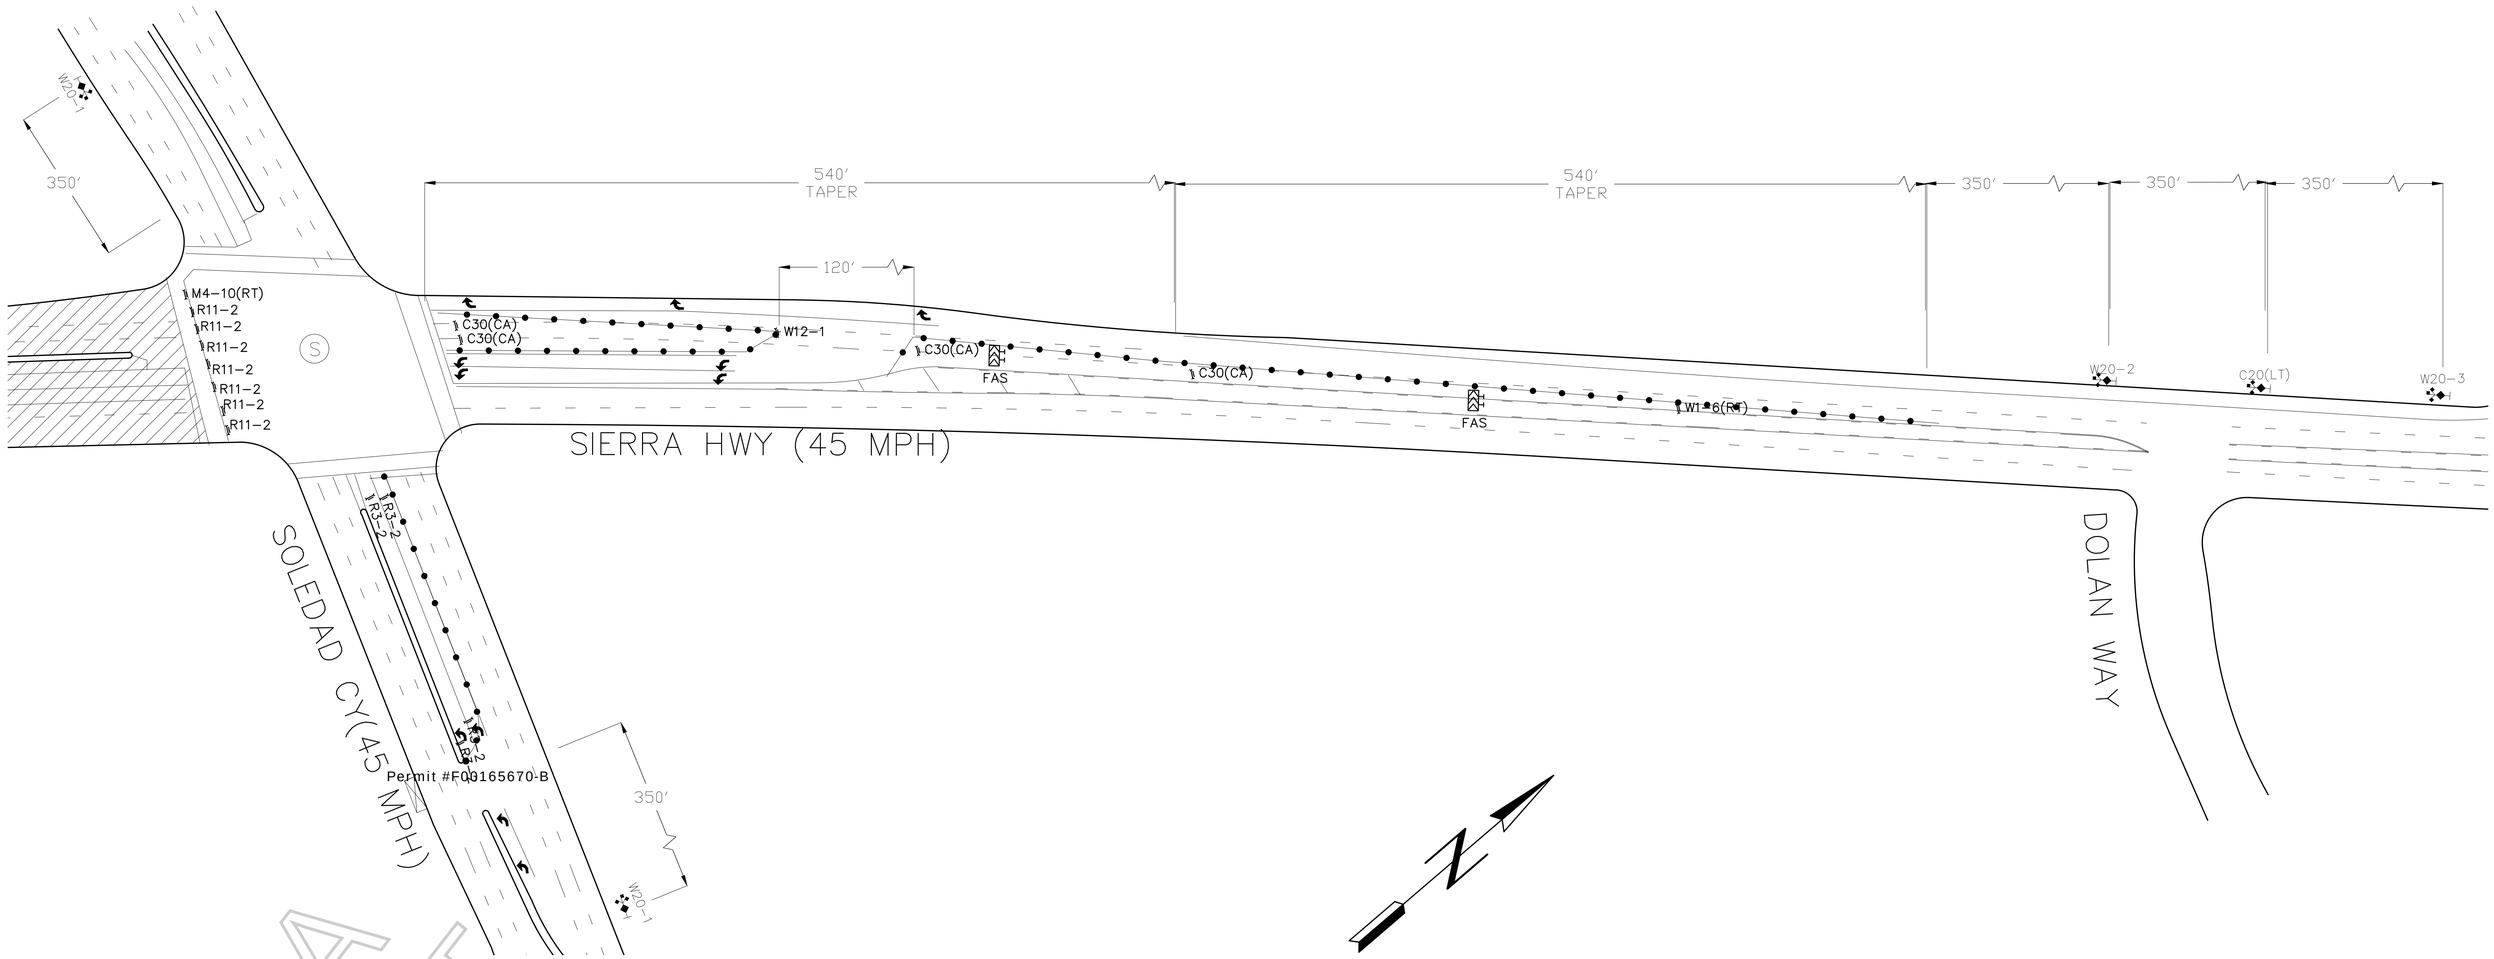

LEGEND:

- ADVANCE WARNING SIGN
- TYPE III BARRICADE
- SIGN ON TYPE III BARRICADE
- SIGN ON TYPE I BARRICADE
- 28" TRAFFIC CONE - REFLECTIVE
- FLASHING ARROW SIGN (FAS)
- CLOSURE WORK AREA

GENERAL NOTES:

1. ALL SIGNING, DELINEATORS, CONES, BARRICADES, ETC, SHALL CONFORM TO THE STATE OF CALIFORNIA DEPARTMENT OF TRANSPORTATION (CALTRANS) STANDARD PLANS AND STANDARD SPECIFICATIONS, CALIFORNIA M.U.T.C.D, AND ANY ADDENDUMS THERTO AND AS SHOWN ON THESE PLANS.
WITH TRAFFIC SIGNALS OR CROSSWALKS.
CONES SHALL BE 28" MINIMUM HEIGHT REFLECTORIZED SLEEVES.

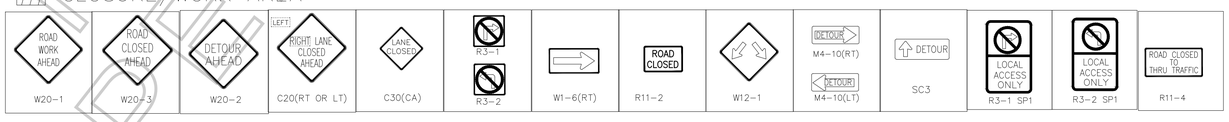

FILM LA COORDINATOR: CODY PENSWELL
FILM LA PERMIT # F-165670
11/17, 0400-2200

SIGNED 12/17

PROJECT/SHEET TITLE:	FULL CLOSURE OF SIERRA HWY FROM VIA PRINCESSA-SOLEDA CANYON RD	DATE:	10/28/2020
		SCALE:	NOT TO SCALE
		DRAWN BY:	IR
		CHECKED BY:	JVJ
COMPANY/CONTACT:	PACIFIC 2.1 ENTERTAIMENT "MAYANS" OWEN LEE 323-260-4777 4PPS	PROJECT NO.:	
		JOB NO.:	
		FILE NO.:	
		SHEET NO.:	03 OF 03

APPROVED BY:

NAME/SIGNATURE TITLE DATE

NAME/SIGNATURE TITLE DATE

NAME/SIGNATURE TITLE DATE

REVISIONS NO.:	DATE:	DESCRIPTION:	BY:

NOT A PERMIT

Y:\Plans\Los Angeles\165670_FULL_SIERRA HWY_VIA PRINCESSA_SOLEDAD CANYON_.dwg